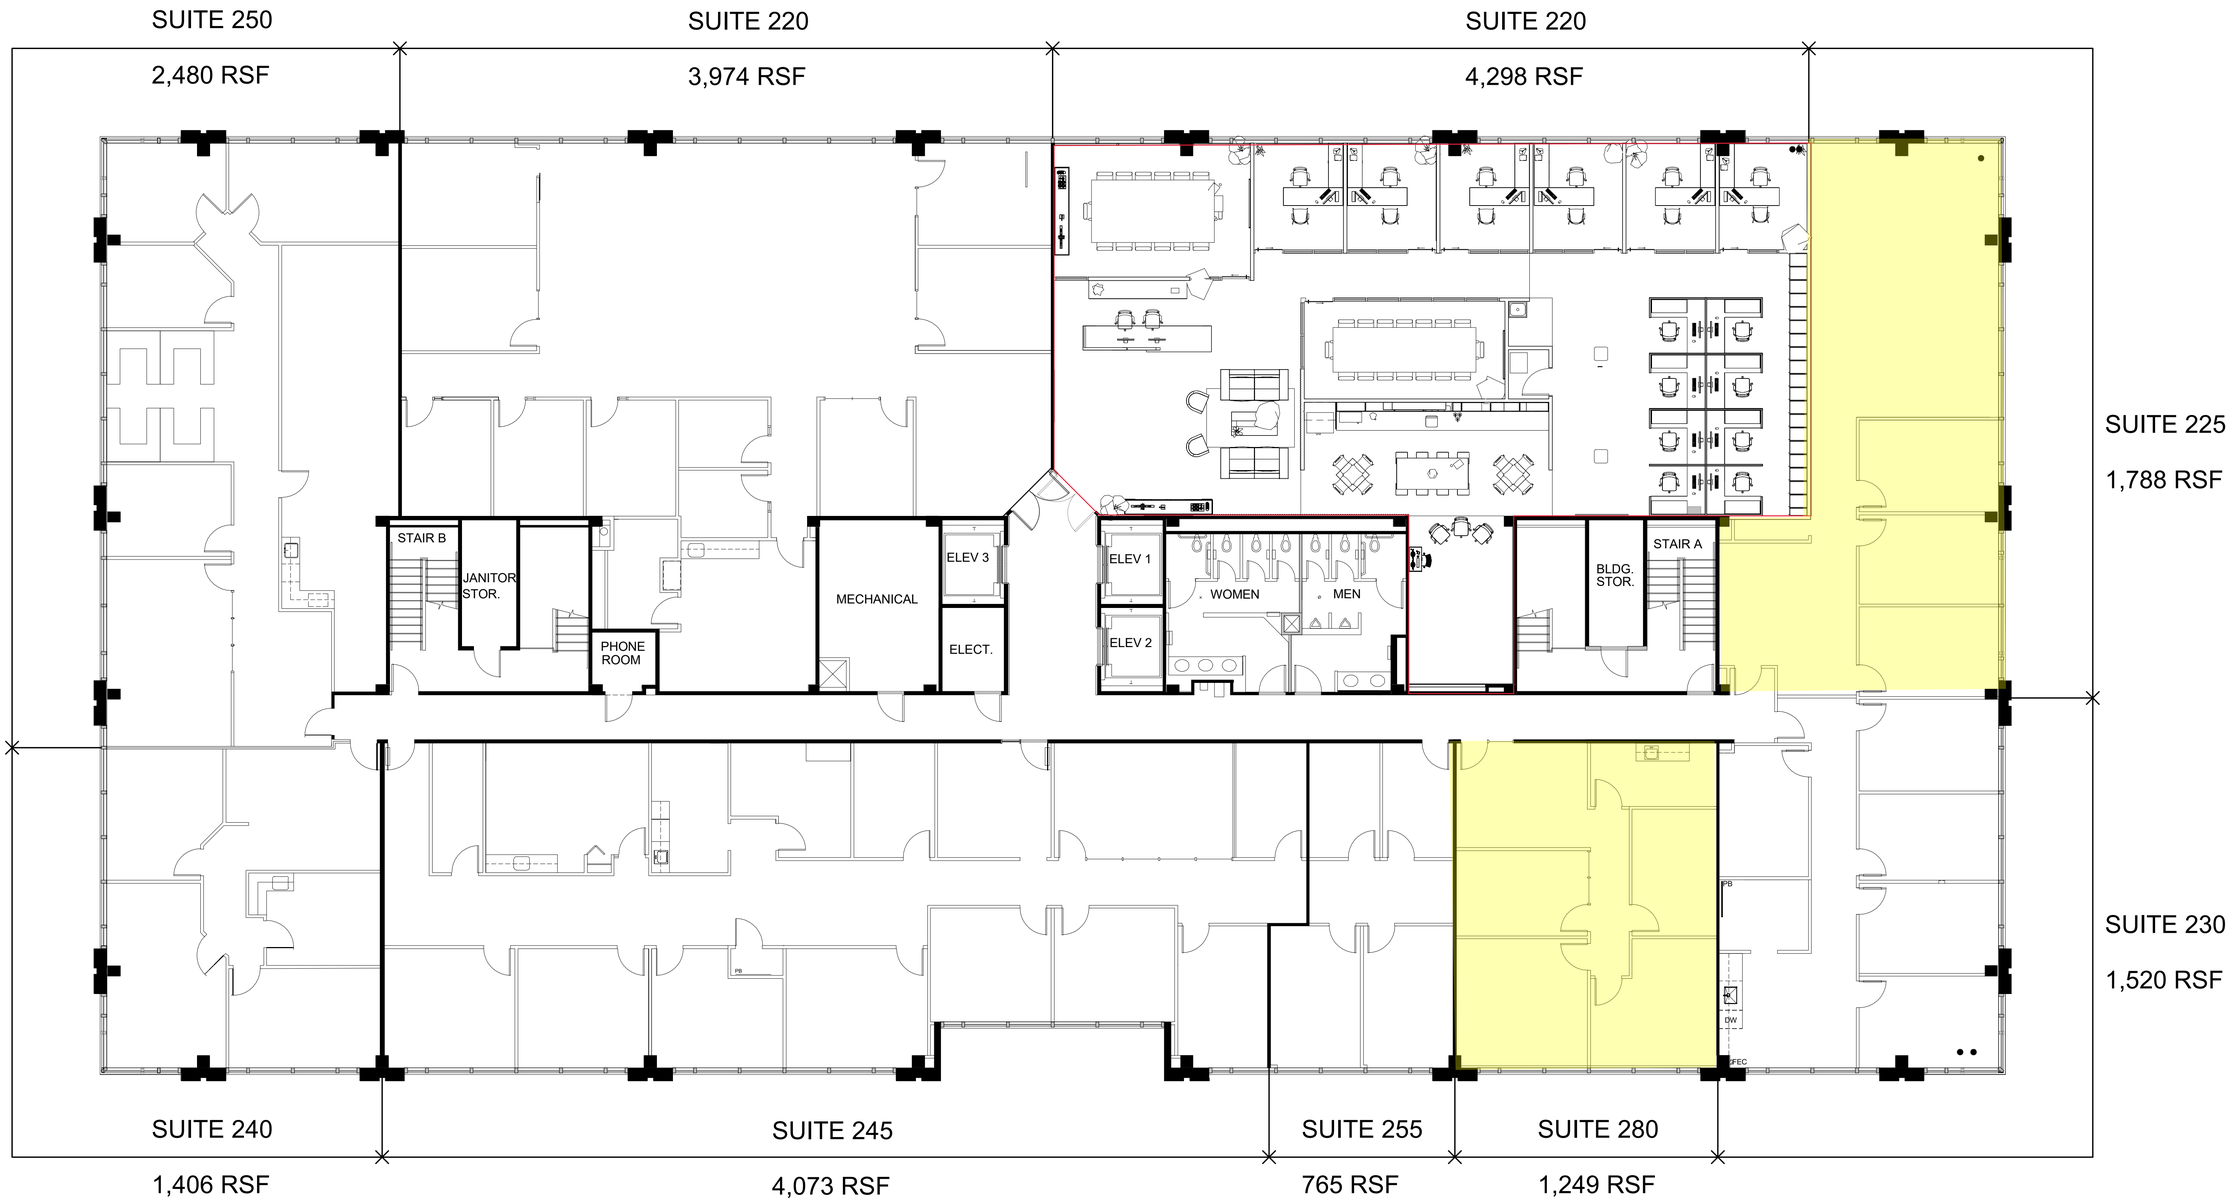

5444 WESTHEIMER ROAD, SUITE 1440
HOUSTON, TEXAS 77056
PH: 281-870-8727 / FX: 281-870-8728
W W W . C I V E . C O M
TEXAS FIRM # 17342

CIVE

DML MGMT OFFICE

1600 HIGHWAY 6, LEVEL 2, SUITE 220, SUGAR LAND, TX 77478

03/11/2024

Owner/DEVELOPER
NAME: SAJID DAWOOD
SAJID@DML.CAPITAL
8327157150
1600 HIGHWAY 6, LEVEL 2, SUITE 220,
SUGAR LAND, TX 77478

Governmental Jurisdiction
Sugarland

Revisions:

Mark	Description	Date

FLOOR PLAN - RSF

Drawn by:	P.M.
Checked by:	E.H.
Date of Issue:	03/11/2024
Project Number:	Project Number
Sheet Number:	

A-205